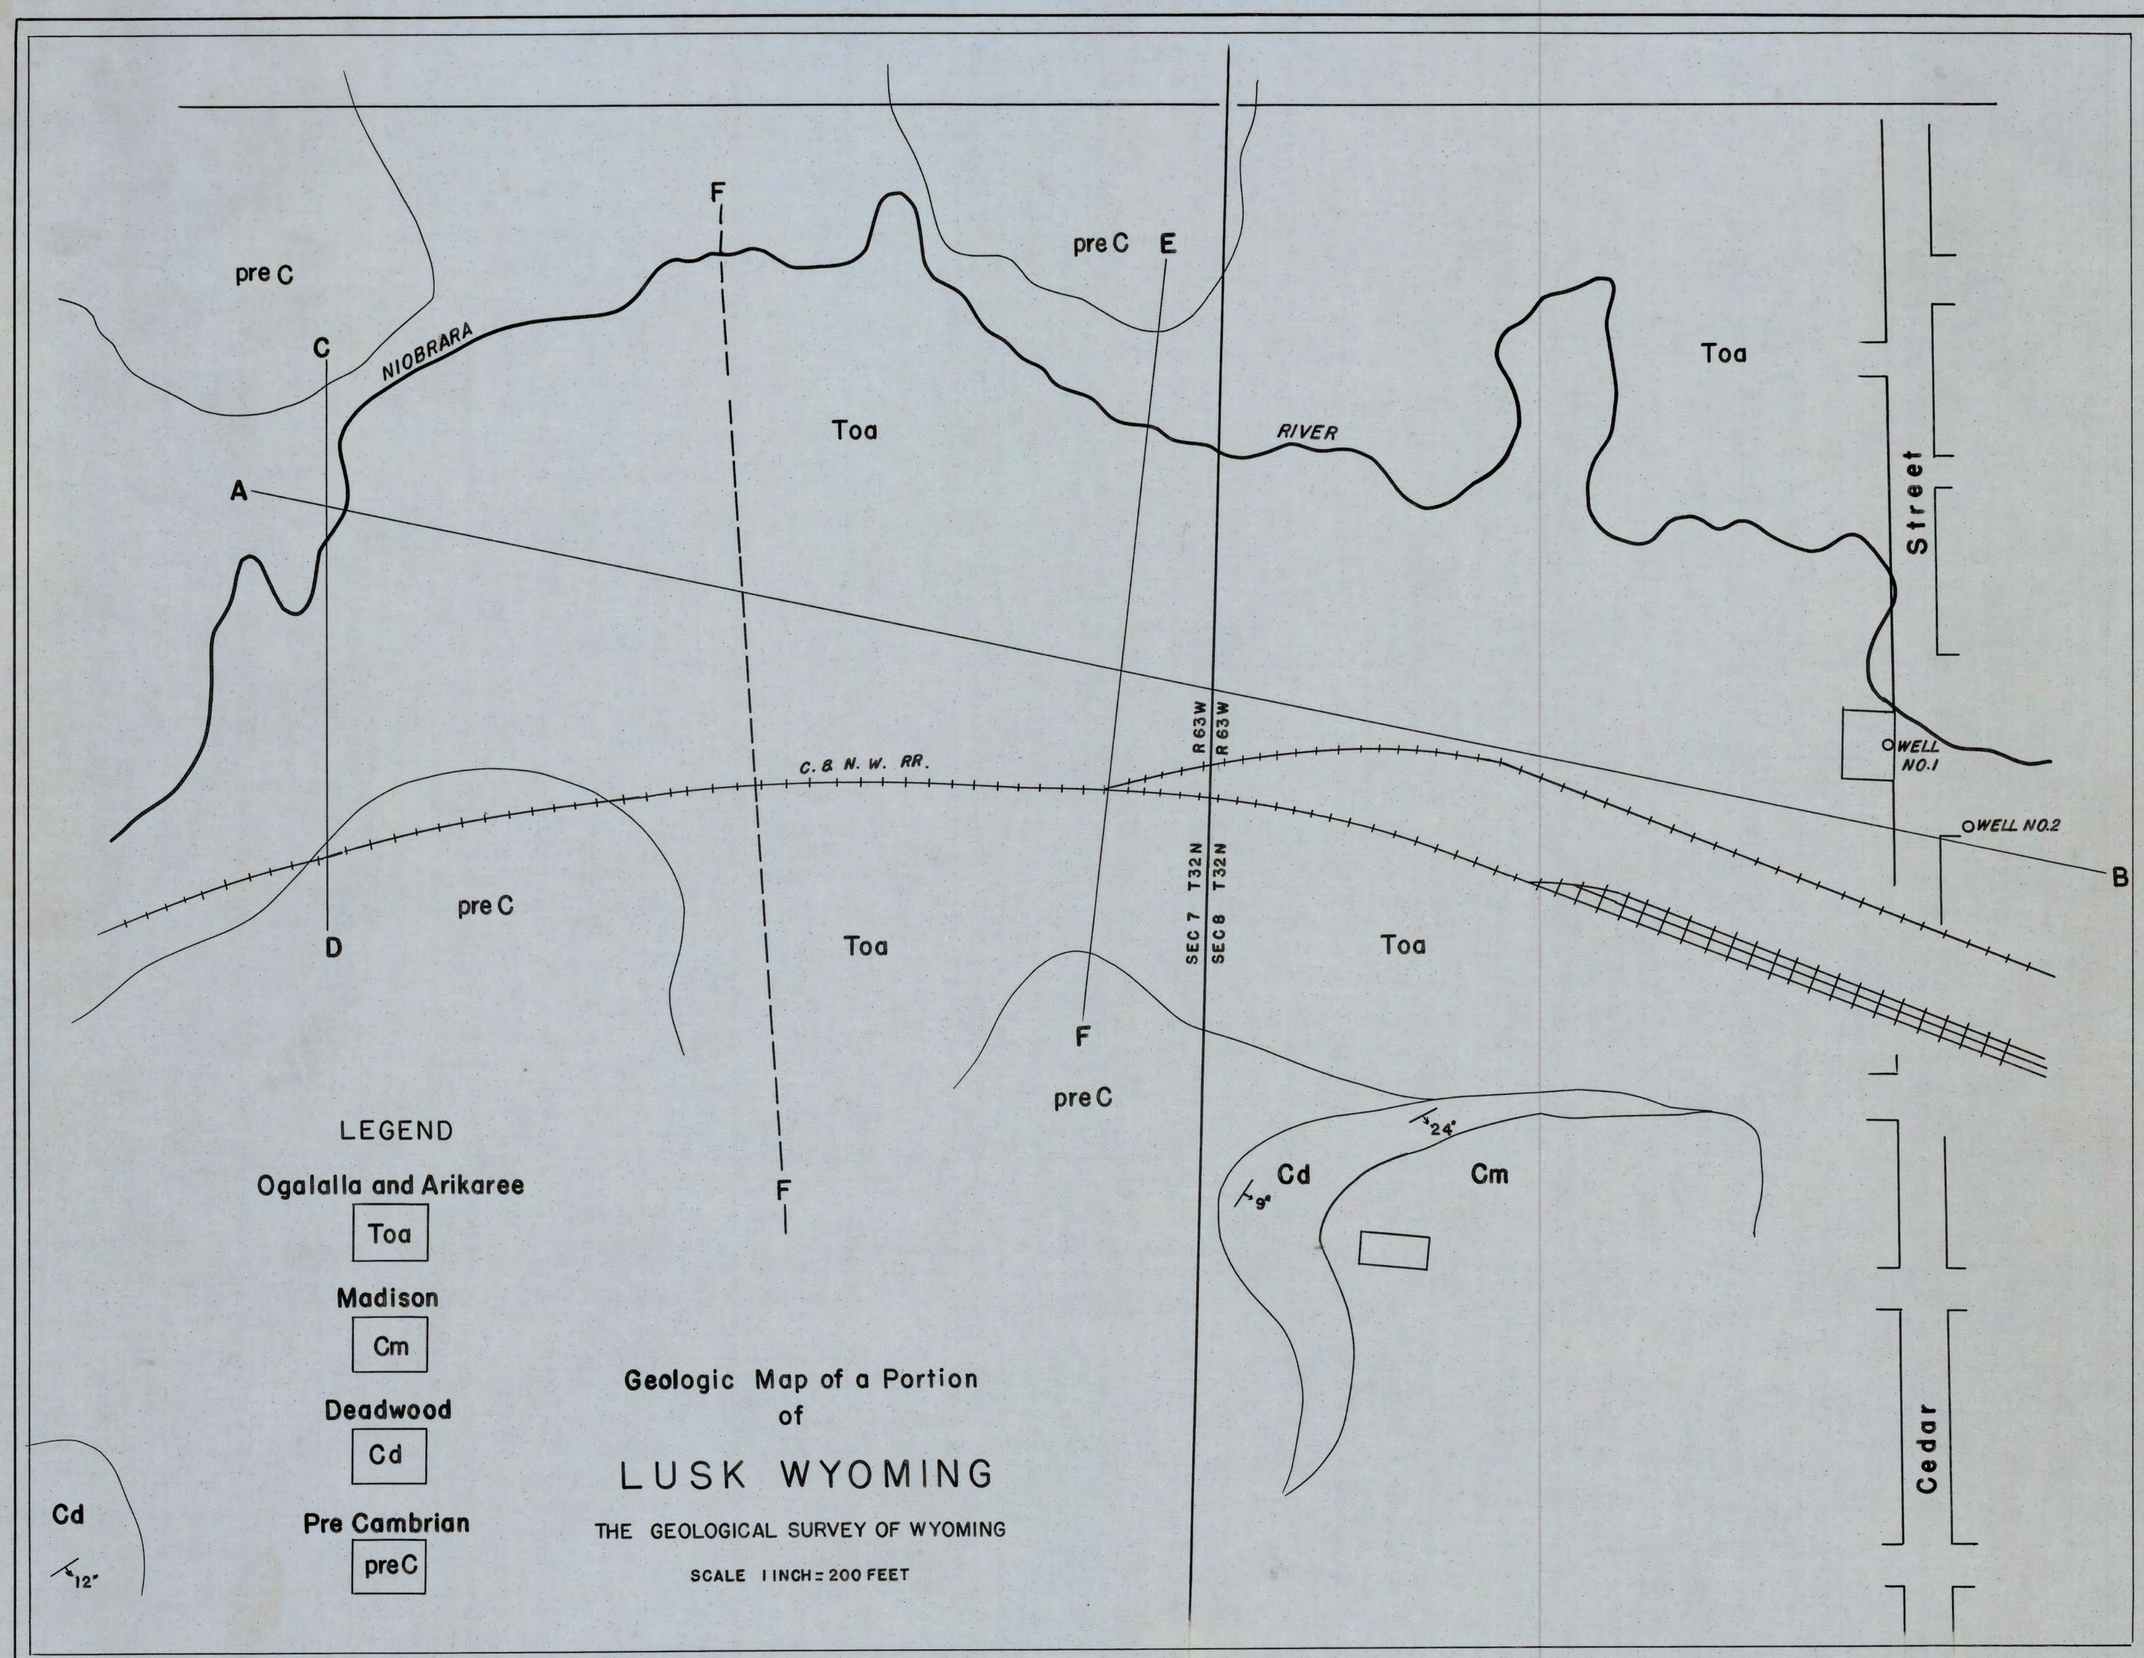

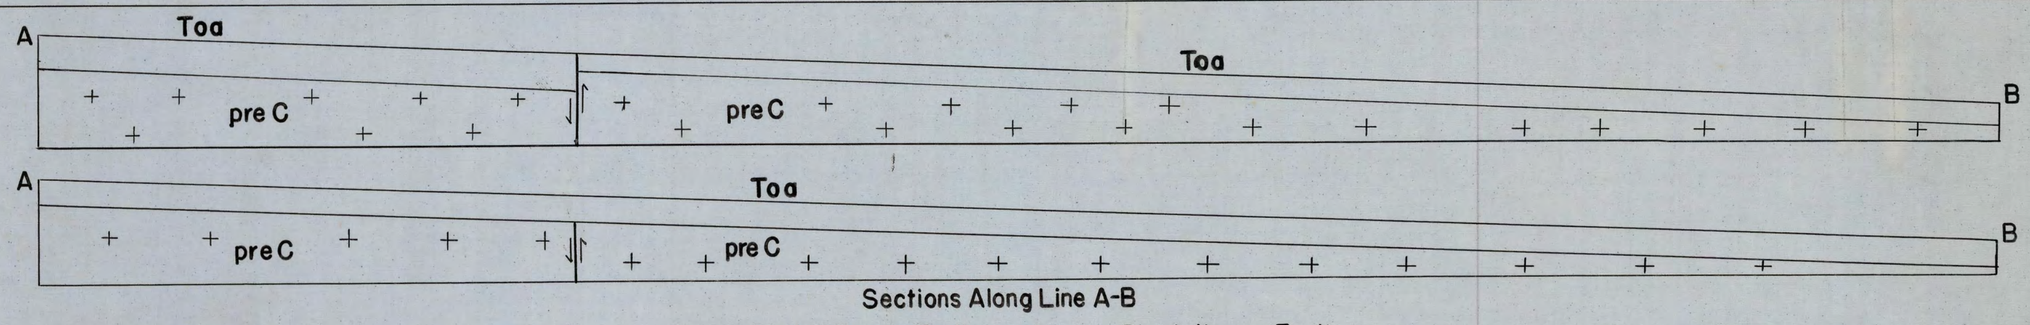

Sections Along Line A-B

Upper-Post Arikaree Fault Lower-Pre Arikaree Fault

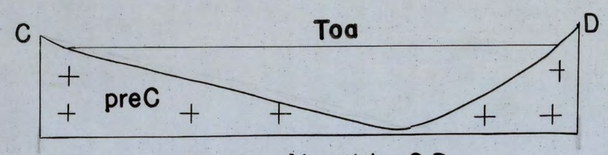

Section Along Line C-D

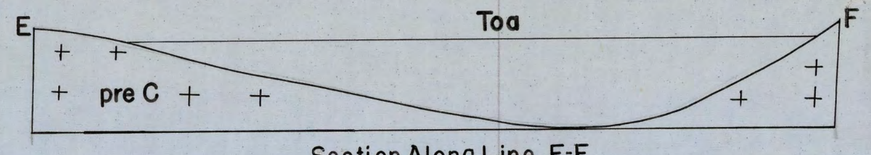

Section Along Line E-F